Figure 11.3: Private Water Supplies

BORALEX

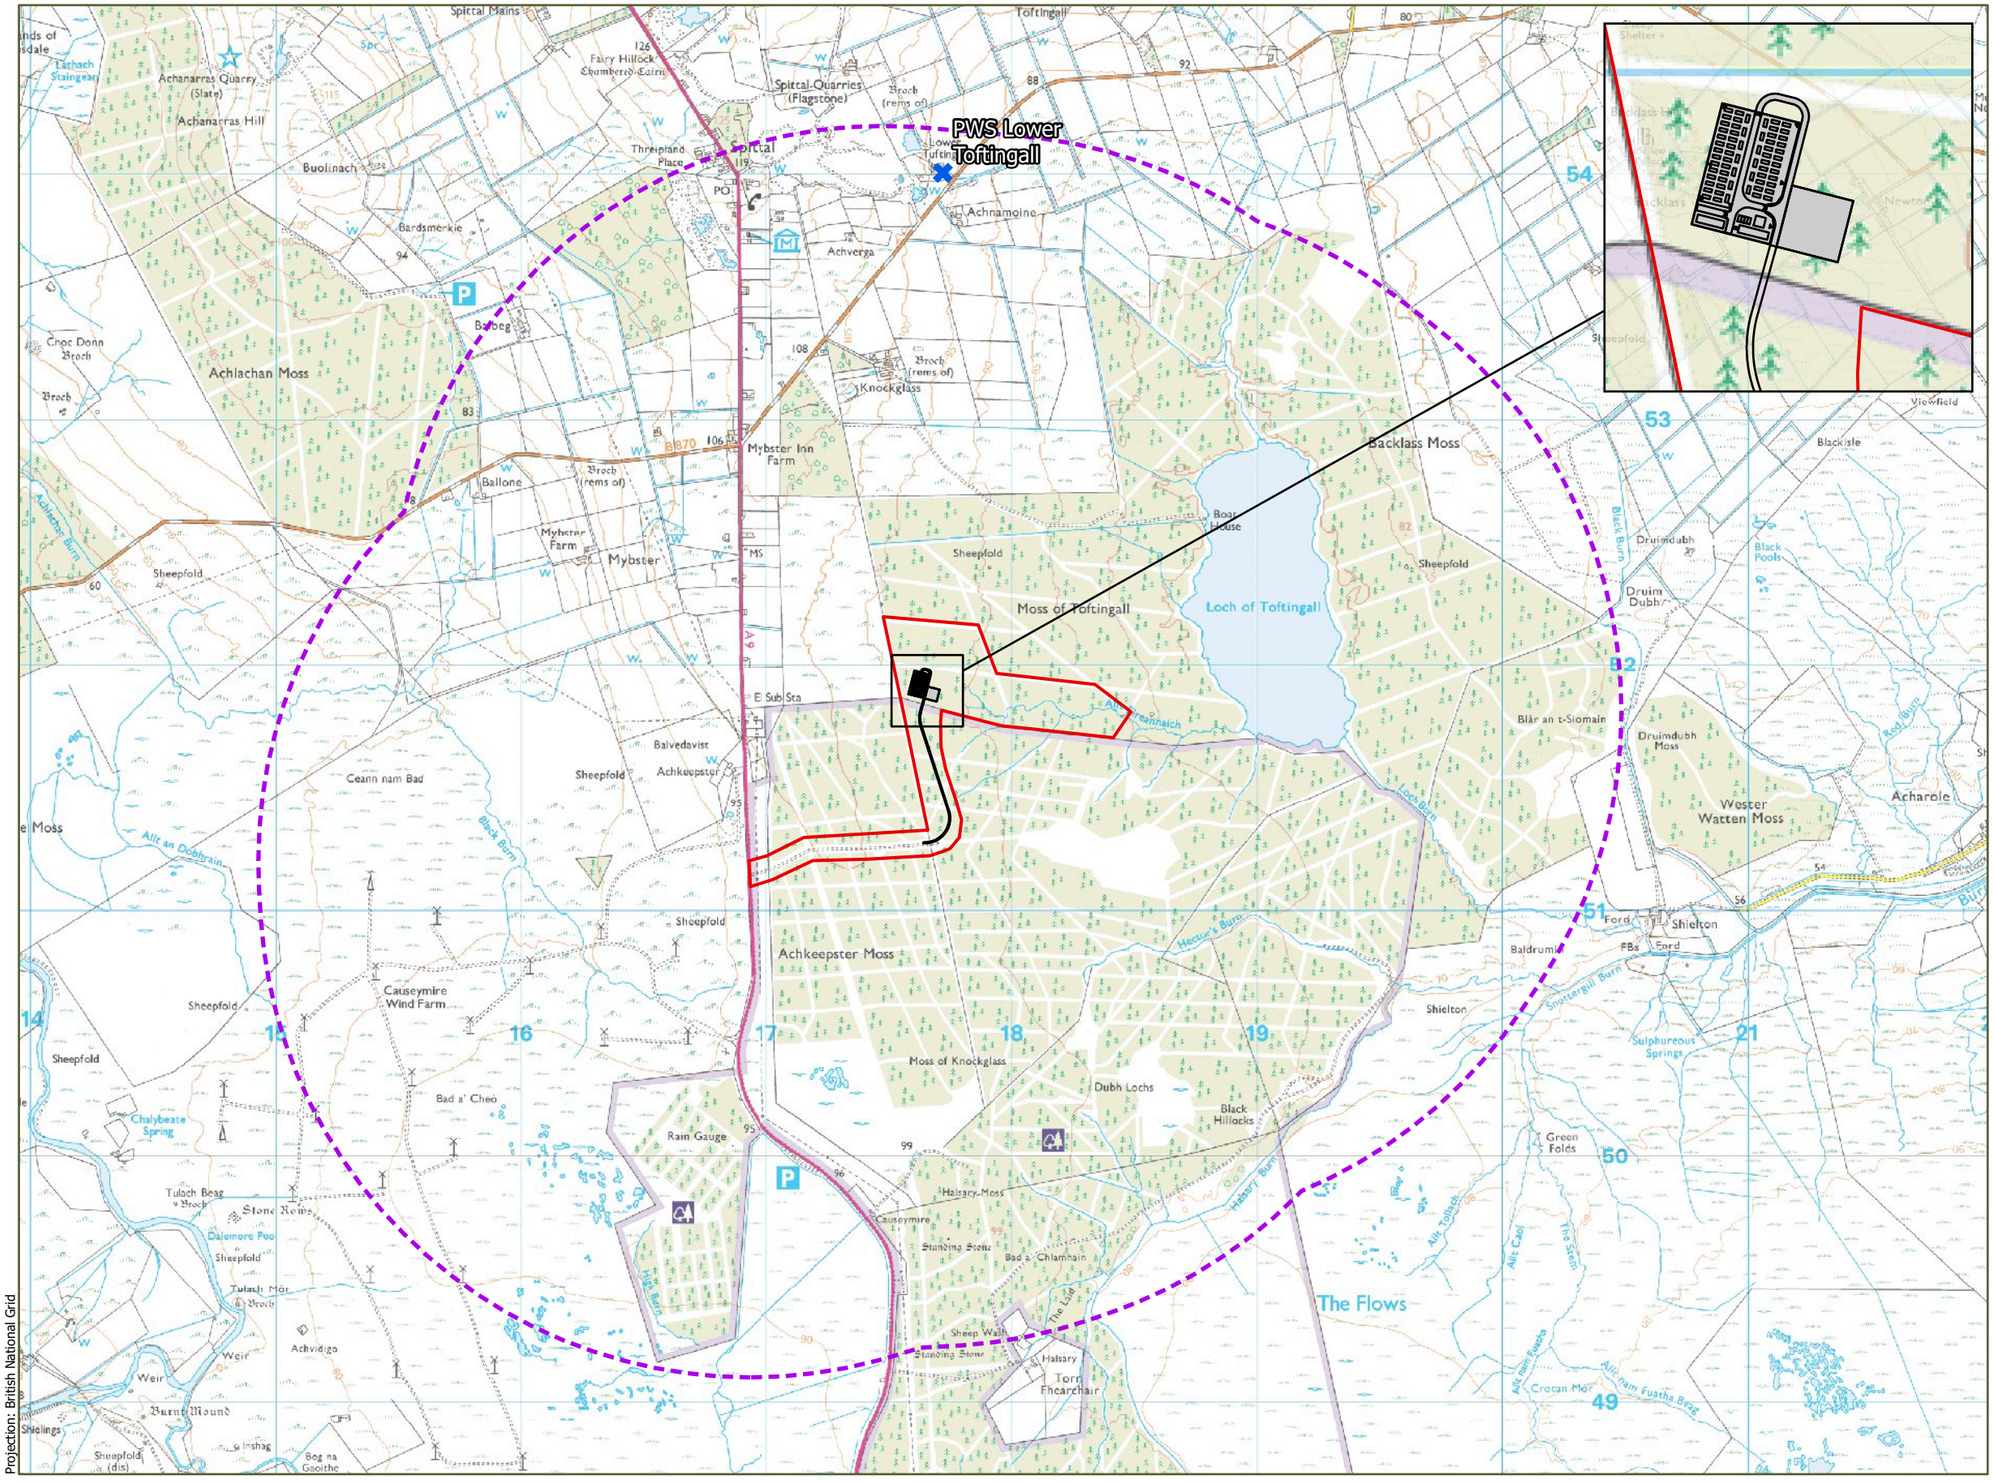

Legend:

- Site Boundary - Core Study Area
- The Proposed Development
- Proposed Access Track to Compound
- Private Water Supplies (PWS)
- Private Water Supply (PWS) Study Area - 2 km Buffer of Site Boundary

Title

Environmental Report
Chapter 11: Hydrology
Private Water Supplies

Project:

Loch Toftingall BESS

Source:

Reproduced from Ordnance Survey digital map data © Crown copyright 2023. All rights reserved. License number 100048606

Client:

BORALEX

Drawn by:	Checked:
DN	AS
Date:	**Figure:**
09/08/2023	11.3
Scale:	**Revision No.**
1:25,000	A01

BORALEX

0 200 400 600 800 1,000
Metres

N